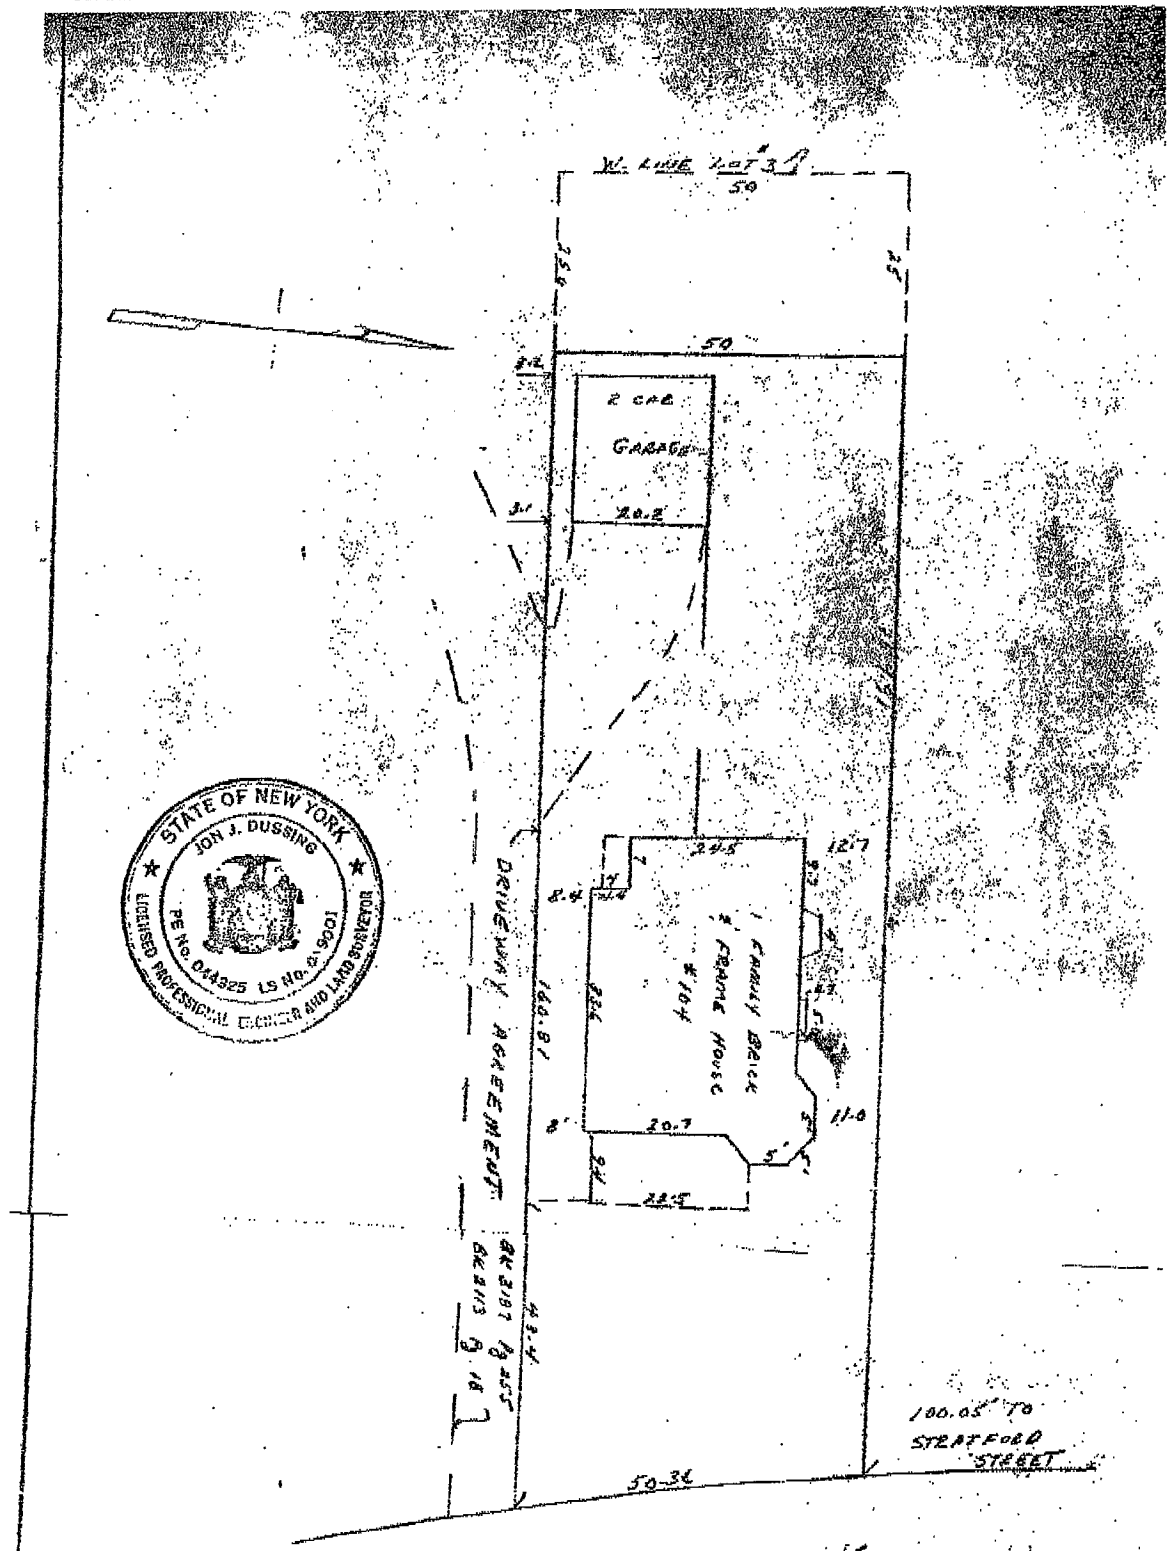

CERTIFIED TO Commonwealth Mortgage Corp. and Fidelity National Title Insurance

PROPERTY CORNERS NOT SET THIS SURVEY UNLESS SHOWN.
OFFSETS FROM PROPERTY LINES MEASURED TO FOUNDATION WALLS UNLESS OTHERWISE INDICATED.
THE UNDERSIGNED HEREBY CERTIFIES THAT THIS IS A CORRECT MAP MADE FROM AN ACTUAL SURVEY.

N.Y.S. LICENSED LAND SURVEYOR No. 49001

LOCATION SURVEY FOR 104 BERKELEY DRIVE
LOT LOT #3 TRACT BLOCK F AND BERKELEY PARK
CITY/TOWN SYRACUSE COUNTY ONONDAGA STATE N.Y.

LICENSED LAND SURVEYOR
JON J. DUSSING SR.
STRACUSE, NEW YORK
315-492-6441

DATE 1-11-97
SCALE 1 INCH = 20 FT
FILE NO. 97-3